PLAN & SECTION

Of Nos 1. 2. and 4. Drifts.

KNITTERS HILL

Billing Shield Mine
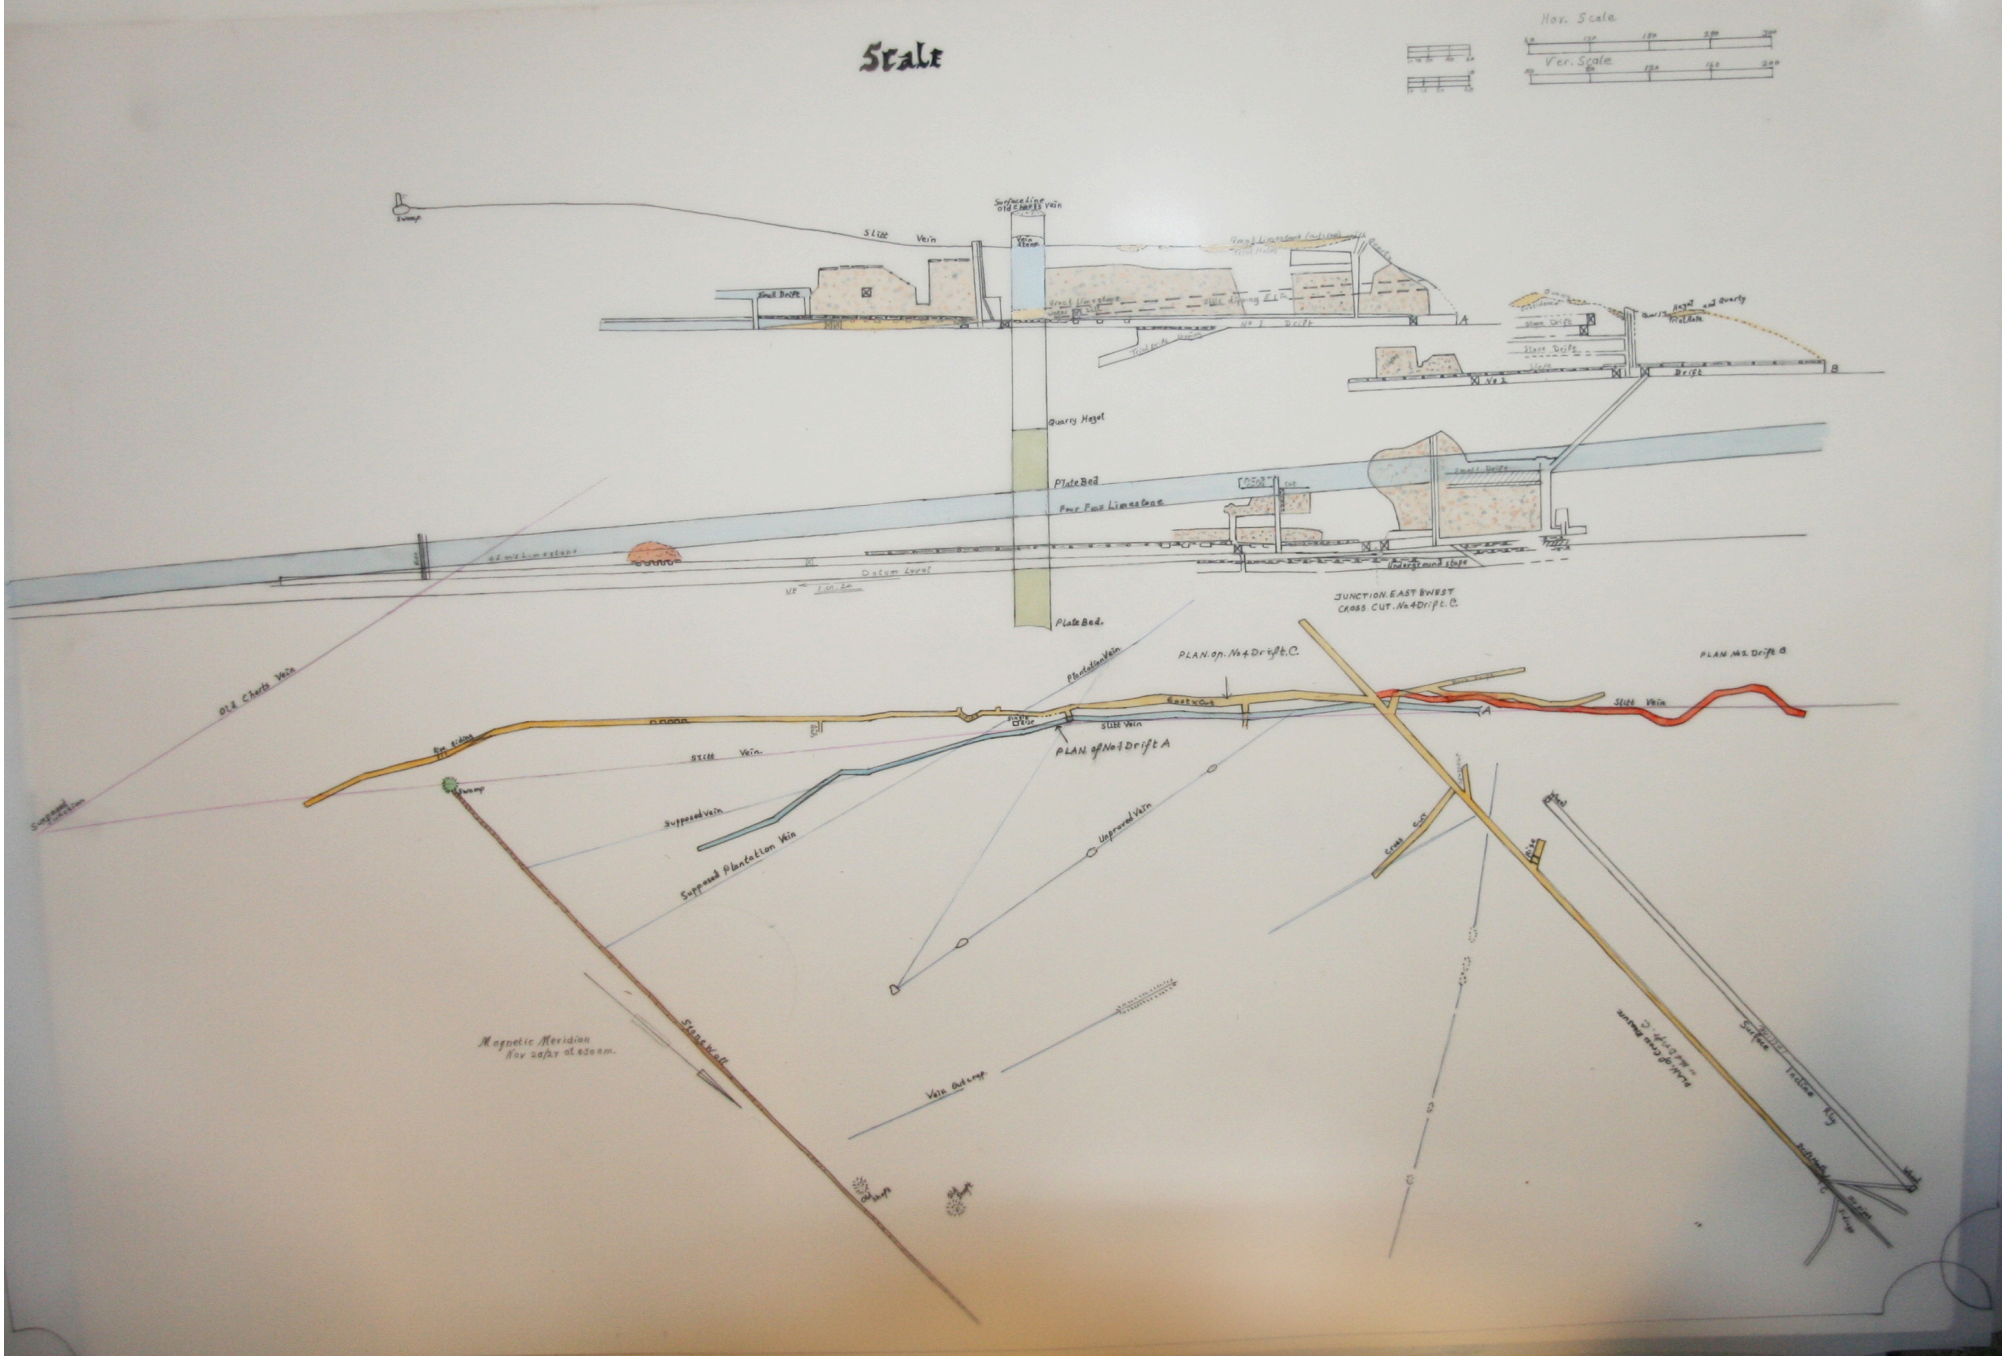
Stalt